LOT 8 – SUNSET ESTATES
SECTION 7, TOWNSHIP 47 NORTH, RANGE 3 WEST, CITY OF JONESBURG, MONTGOMERY COUNTY, MISSOURI

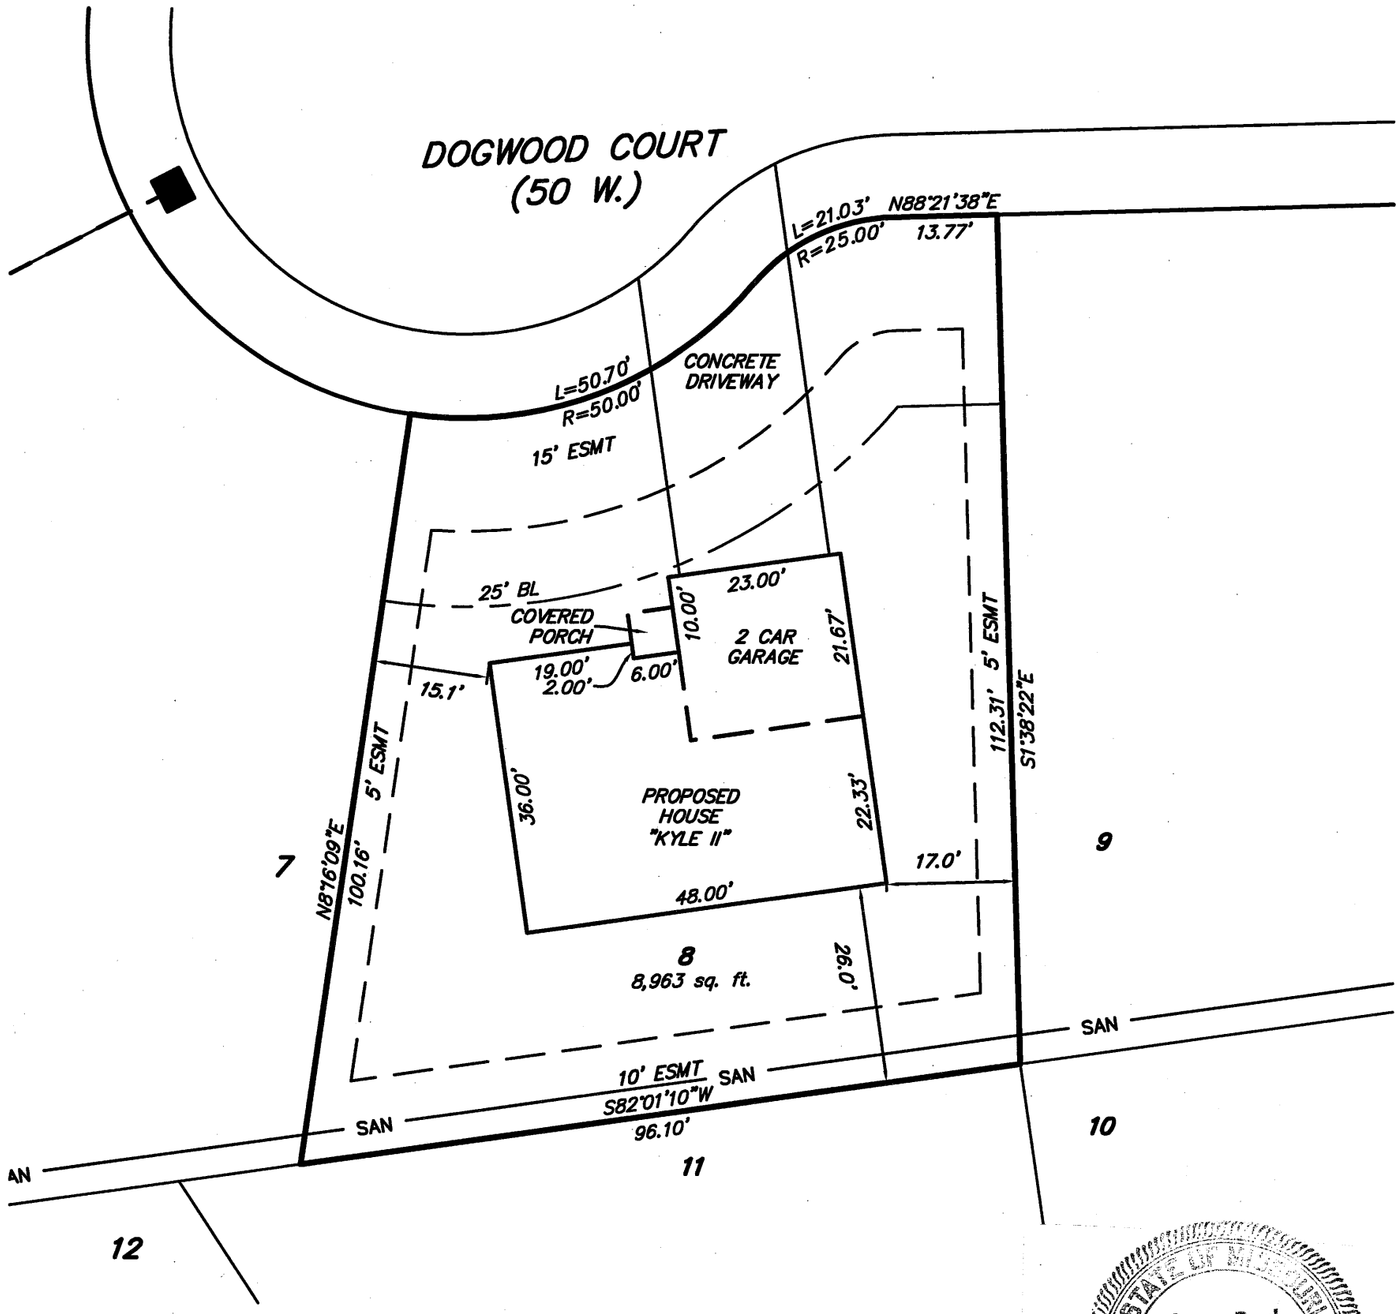

STATE OF MISSOURI
Larry Paul
BADE
NUMBER
LS-1434
REGISTERED LAND SURVEYOR
12-20-2024

THIS IS TO CERTIFY THAT AT THE REQUEST OF ASAG ENTERPRISES, LLC, WE HAVE MADE A SURVEY AS SHOWN ABOVE AND THAT THE RESULTS OF SAID SURVEY ARE CORRECTLY REPRESENTED UPON THIS PLAT.

LARRY P. BADE, P.L.S. NO. 1434

PLOT PLAN
THIS IS NOT A BOUNDARY SURVEY

Lewis-Bade, Inc.
Professional Land Surveyors
and Professional Engineers
101 EAST WALTON WARRENTON, MO. 63383
PHONE (636) 456-2615 FAX (636) 456-7252

SURVEYED BY	DATE	REVISIONS	
MAX & COREY	12/19/2024		
DRAWN BY:	CHECKED BY:	SCALE	FILE
BRANDON	L.P.B.	1"=20'	04110

0 20 40
SCALE: 1" = 20'

N

F:\2004\04110-TERRY SCHROEDER\PLOT PLANS\LOT 8 12-11-2024.DWG 12/18/2024 2:00:20 PM