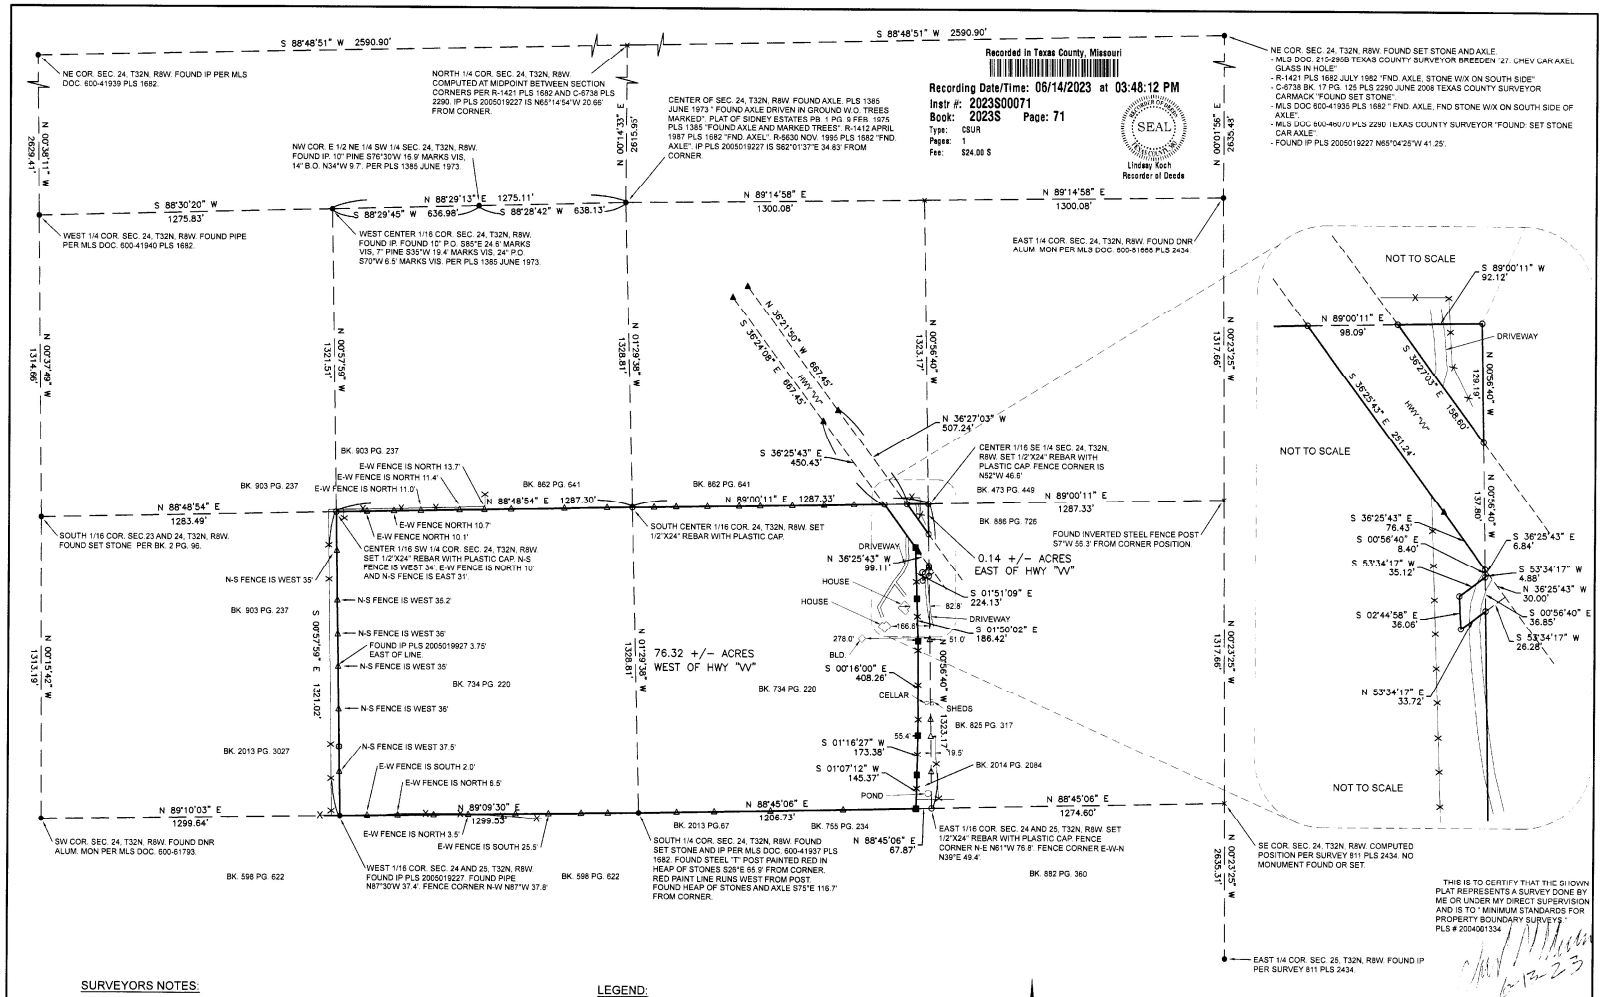

SURVEYORS NOTES:

- THIS IS A RURAL RETRACEMENT SURVEY OF BK. 734 PG. 220 T.C.D.R.
- SURVEYOR HAS MADE NO INVESTIGATION OR INDEPENDENT SEARCH FOR EASEMENTS OF RECORD, ENCUMBRANCES, RESTRICTIVE COVENANTS, OWNERSHIP TITLE EVIDENCE OR ANY OTHER FACTS THAT AN ACCURATE AND CURRENT TITLE SEARCH MIGHT DISCLOSE.
- DECLARATION IS MADE TO ORIGINAL PURCHASERS OF SURVEY ONLY. IT IS NOT TRANSFERABLE TO ADDITIONAL INSTITUTIONS OR SUBSEQUENT OWNERS.
- SURVEY IS VALID ONLY IF PRINT HAS ORIGINAL EMBOSSED SEAL AND SIGNATURE OF SURVEYOR.
- REVISED 6/13/23 TO SHOW ACREAGE AND BOUNDARY CHANGE PER BK. 2014 PG. 2084 (BUELTMANN TO AKERS).

LEGEND:

- ○ = SET 1/2"X24" REBAR WITH PLASTIC CAP.
- ● = FOUND CORNER.
- ▲ = FOUND R/W MARKER.
- × = COMPUTED POSITION. NO MONUMENT FOUND OR SET.
- △ = 6' STEEL "T" POST SET ON LINE.
- ✪ = 15" PINE ON LINE.
- —X— = FENCE
- ■ = IRON PIN CALLED FOR IN BK. 2014 PG. 2084.

BUELTMANN		
DRAWN C.M.M.	DATE	SEC. 24, T32N, R8W. REVISED 3-20-2015 TO TO CORRECT DRAFTING ERROR.
APPROVED C.M.M.	DATE	
SCALE 1" = 300'	SHEET 1 OF 1	PROJECT NO. M-5809-C (R-2)